
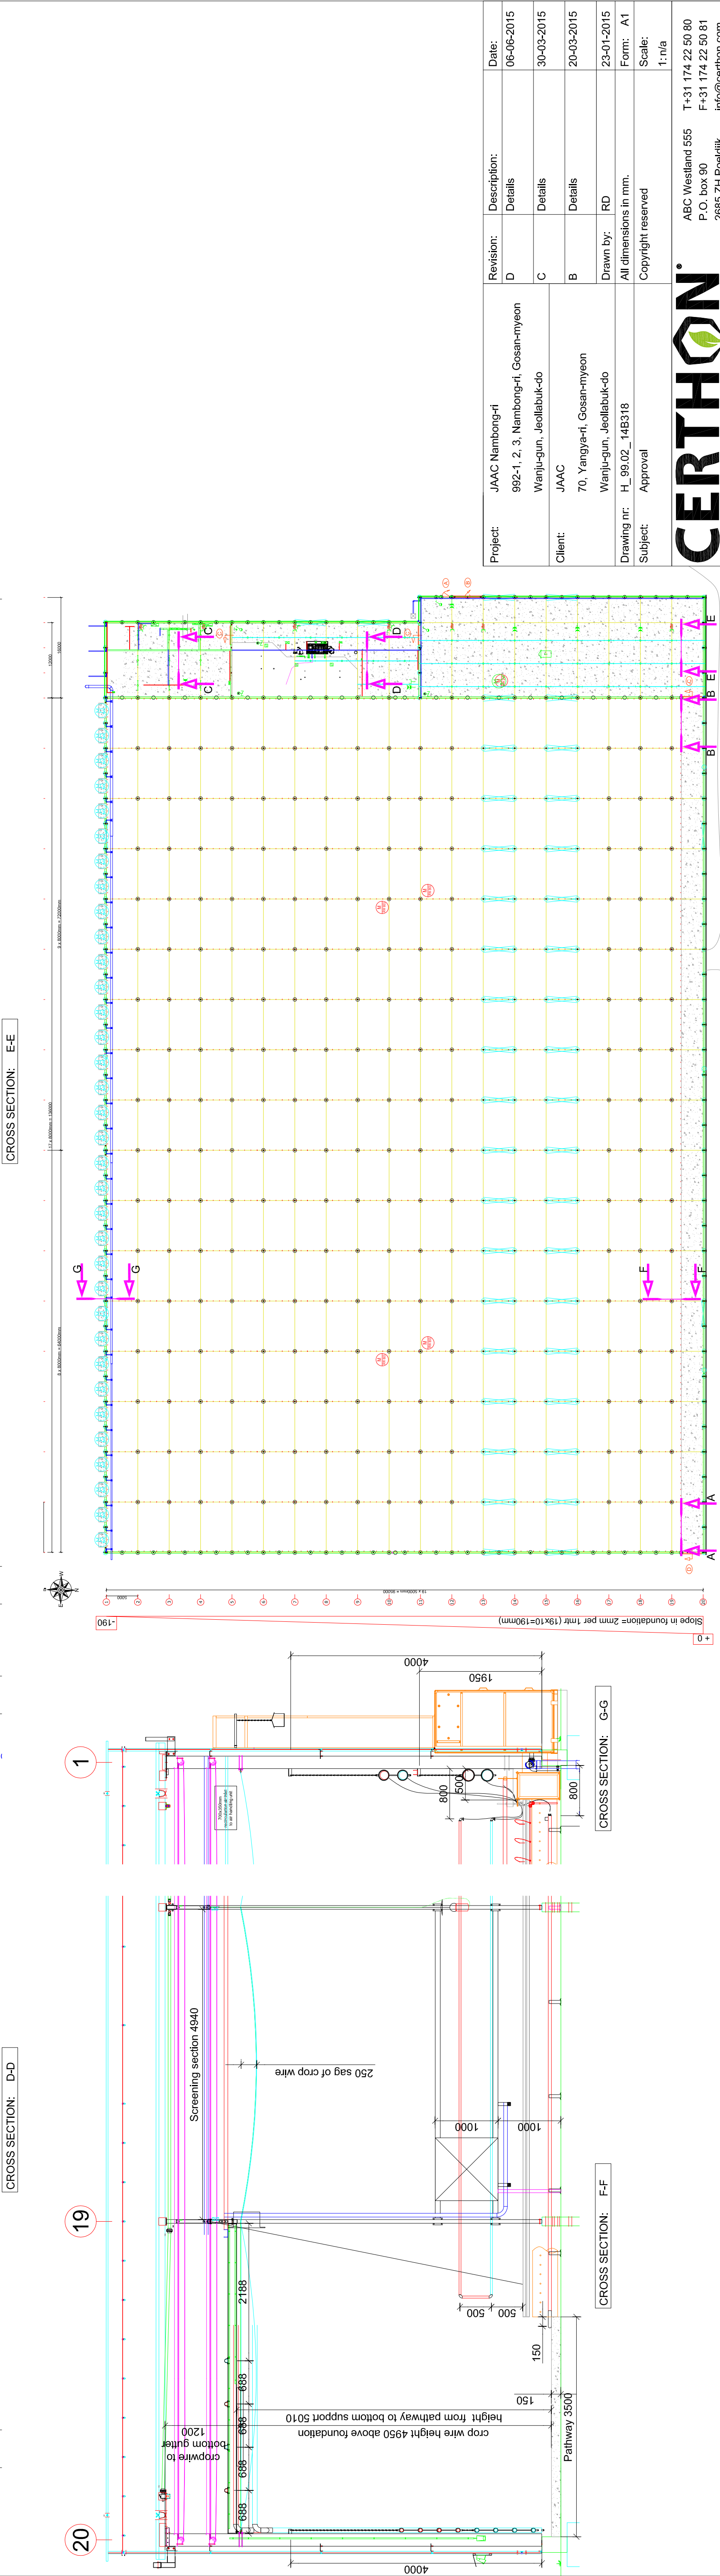
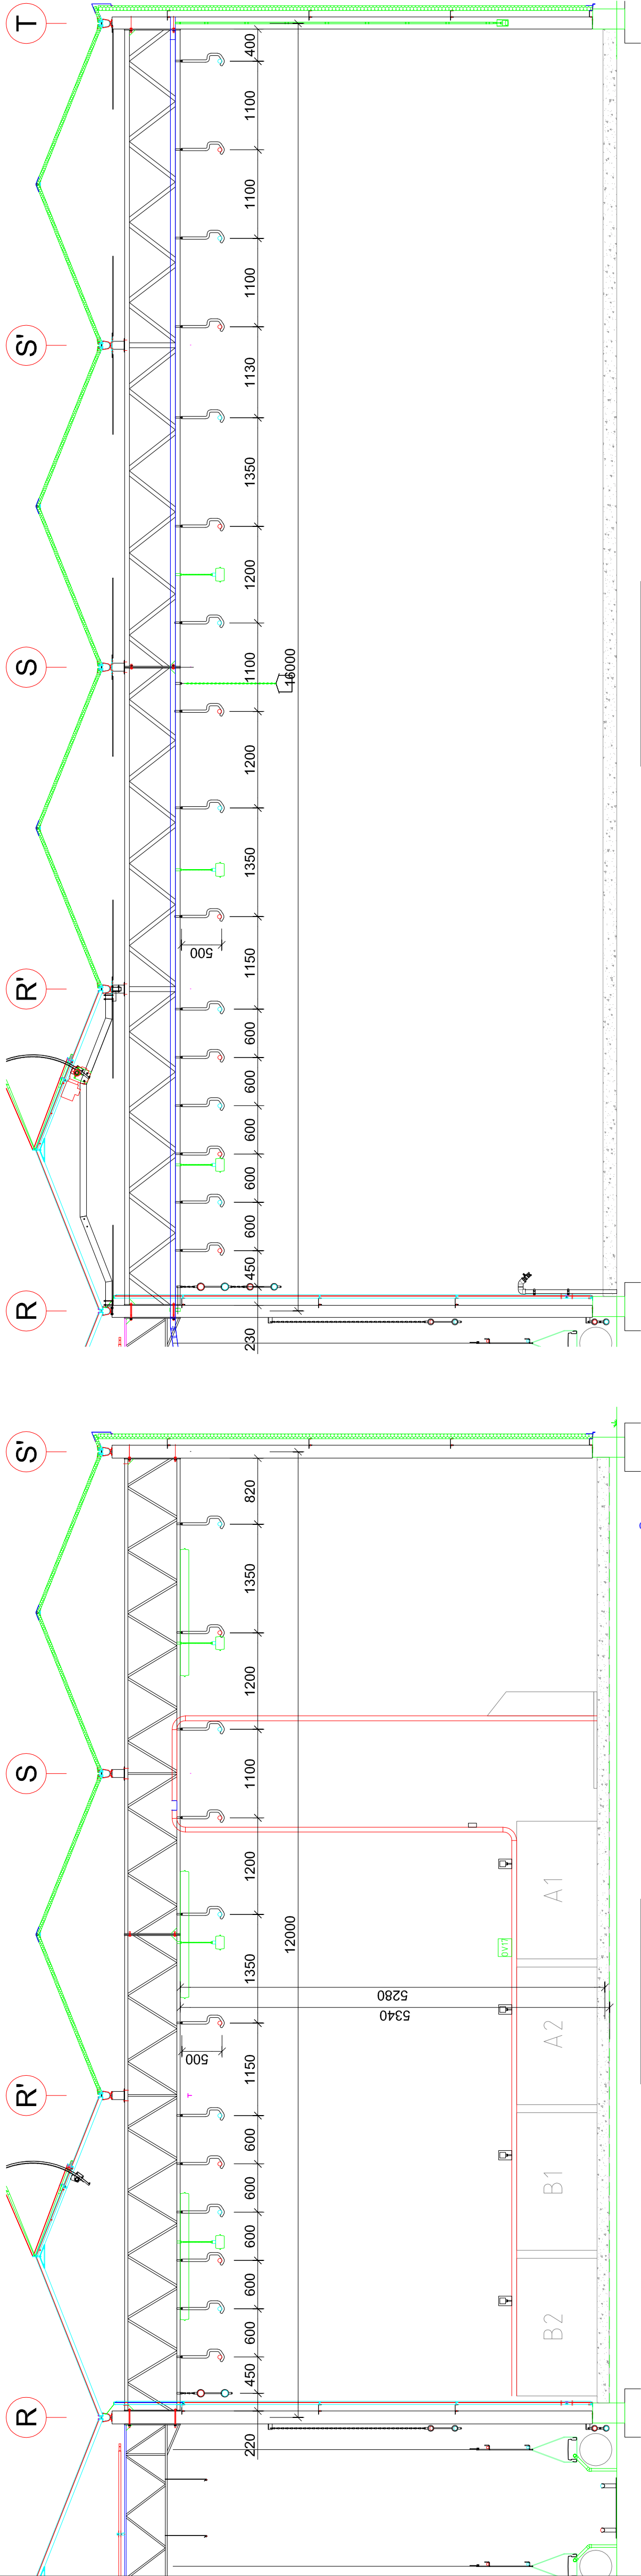


CROSS SECTION: C-C

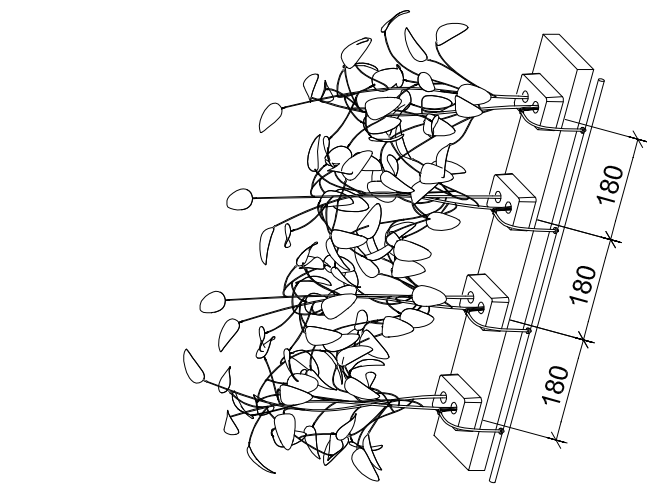

Project:	JAAC Nambong-ri	Description:	Details	Revision:	D	Date:	06-06-2015
	992-1, 2, 3, Nambong-ri, Gosan-myeon		Details		C		30-03-2015
	Wanju-gun, Jeollabuk-do		Details		B		20-03-2015
Client:	JAAC		RD	Drawn by:	H_99.02_14B318	Form:	A1
	70, Yangja-ri, Gosan-myeon		Copyright reserved		Approval	Scale:	1: n/a
Drawing nr:	H_99.02_14B318						
Subject:	Approval						

CERTHON

ABC Westland 555  
P.O. box 90  
2685 ZH Poeldijk  
The Netherlands  
BOSCH INVEKA B.V.

T+31 174 22 50 80  
F+31 174 22 50 81  
info@certhon.com  
www.certhon.com